
E. 11TH INTERSECTION PAVING: PHASE 2

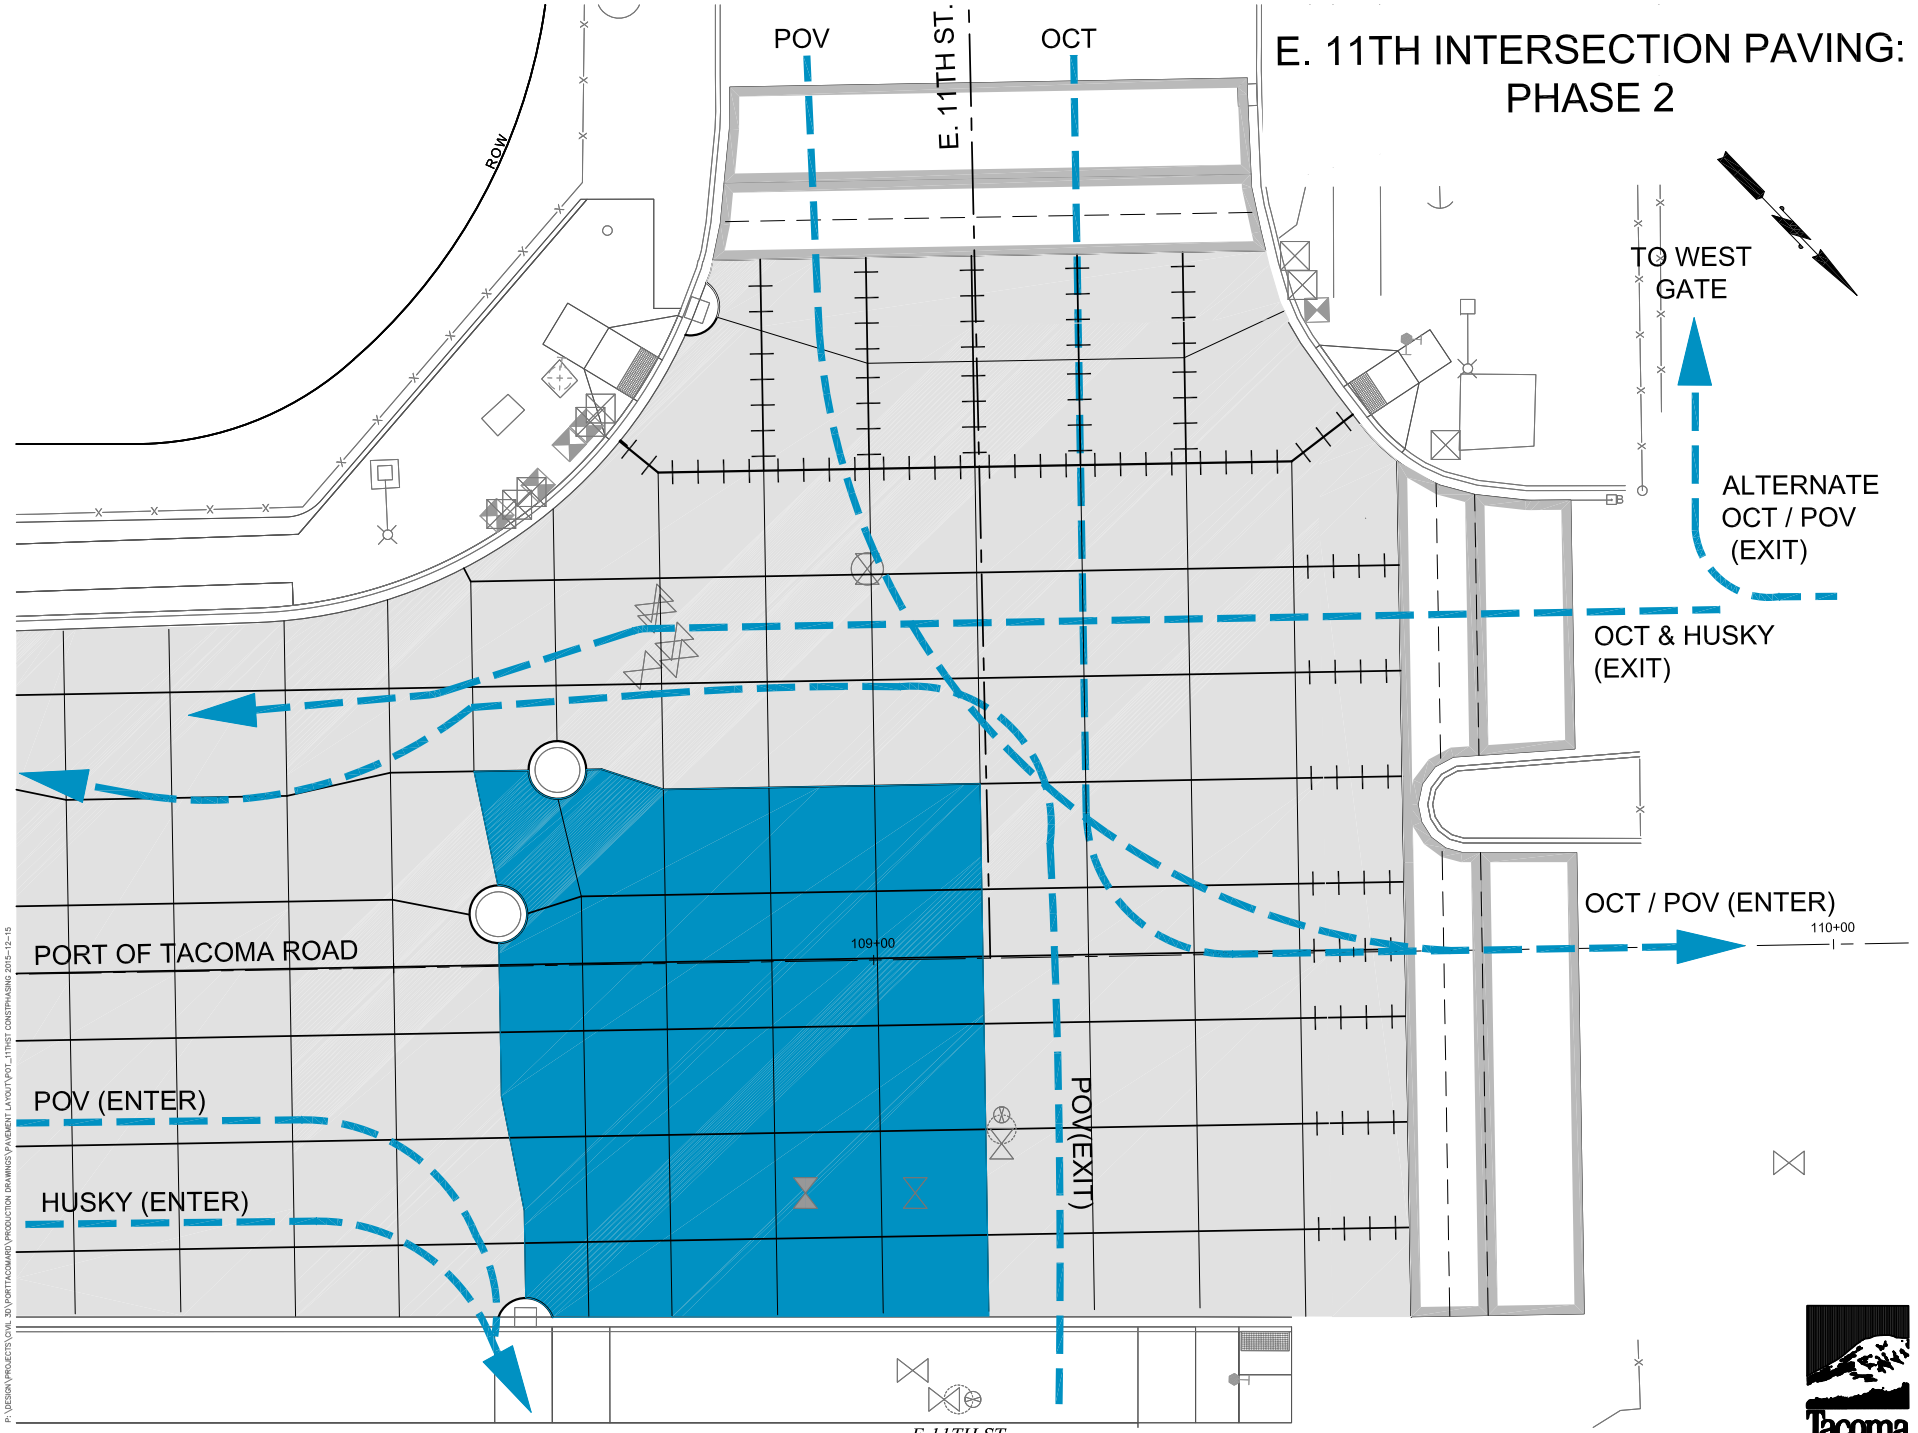

P:\DESIGN\PROJECTS\CIVIL 3D\PORTTACOMARD\PRODUCTION DRAWINGS\PAVEMENT LAYOUT\PDT_11THST CONSTPHASING 2015--12--15

PUBLIC WORKS - ENGINEERING
REV. 01/08/2016

Tacoma